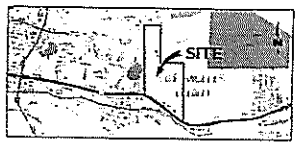

VICINITY MAP
NO SCALE

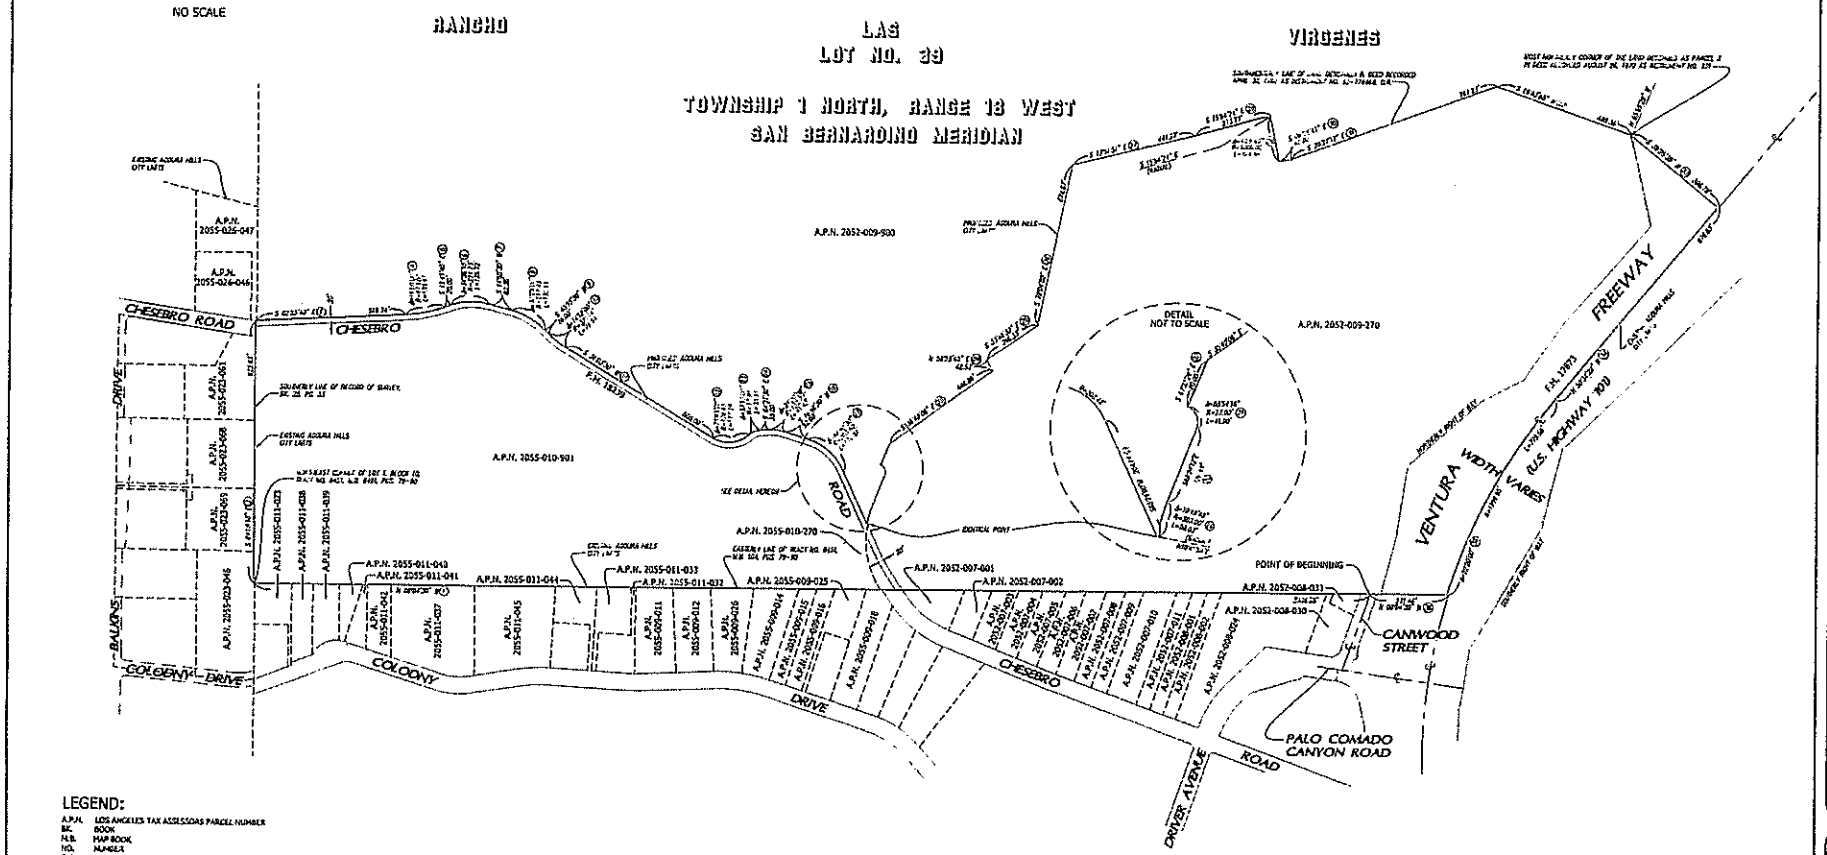

LEGEND:

A.P.N. LOS ANGELES TAX ASSESSORS PARCEL NUMBER
BK. BOOK
M.B. MAP BOOK
NO. NUMBER
O.R. OFFICIAL RECORDS
PG. PAGE

Ⓩ CORRESPONDS TO LINE ON BOUNDARY DESCRIPTION PER EXHIBIT "A"

REVISION NOTES

DATE	DESCRIPTION	BY
02/04/15	REVISE LANDMARK NEAR CHESEBRO RD. PER DETAIL	CDB

PREPARED BY:
chris nelson & associates, inc.
31236 Via Colinas Suite F, Westlake Village, CA. 91362
Voice: 818.991.1040 Fax: 818.991.0514

PREPARED FOR:
CITY OF AGOURA HILLS

EXHIBIT "B"
ANNEXATION NO. 2015-10
TO THE CITY OF AGOURA HILLS

JOB NO. 14-3022
SCALE: 1" = 200'
DATE: MAY. 2014
DRAFTED: GGM

SHEET NO.
1
OF 1 SHEET